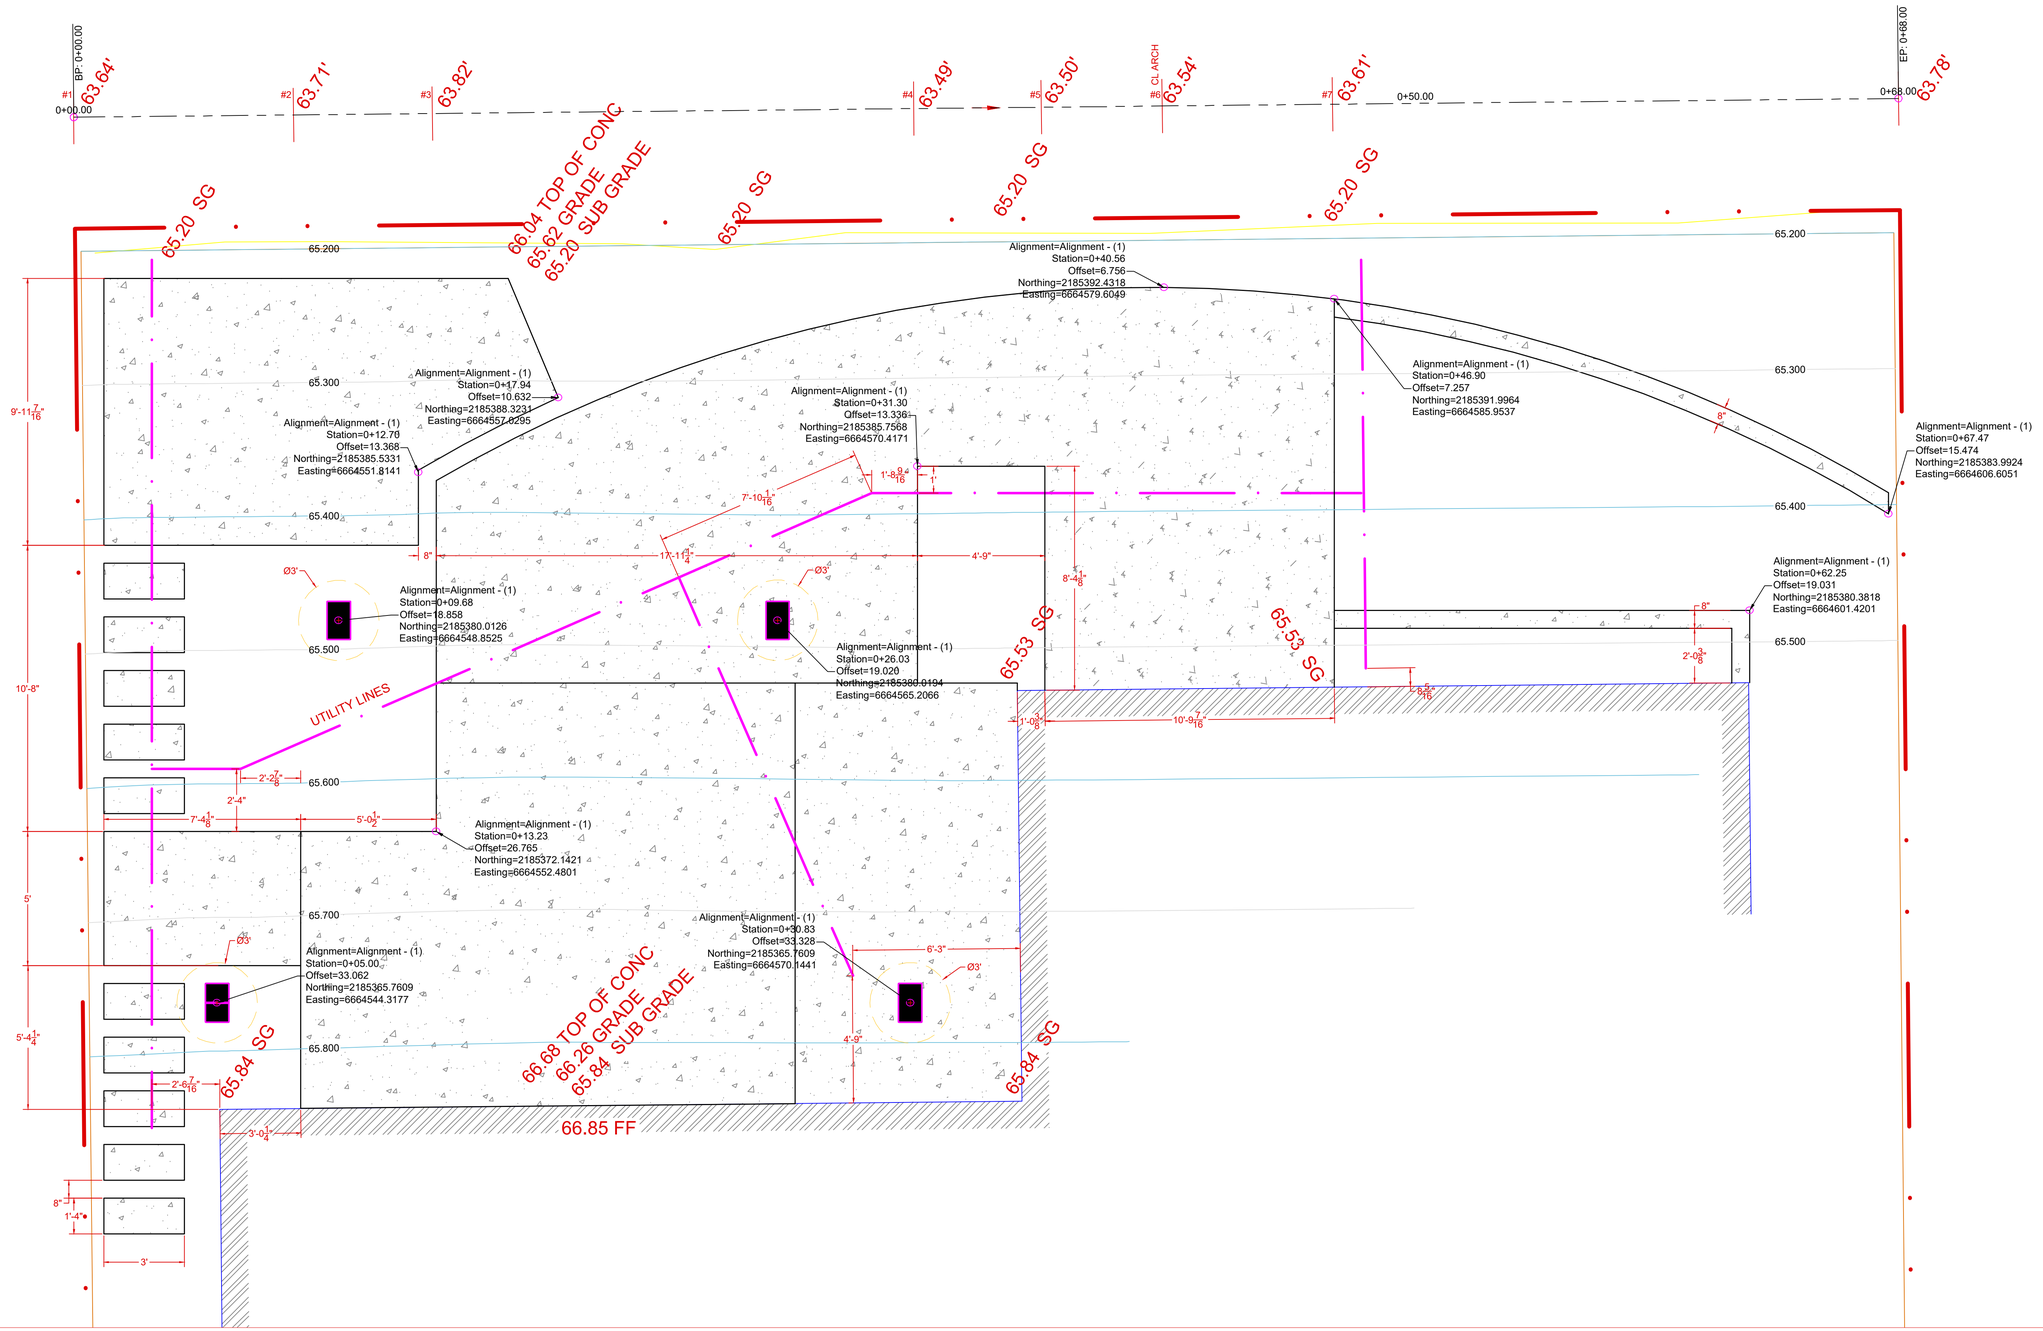

CASSIDY

No.	Description	Date

ROUGH GRADE

-	Project Number -
	Date 7-23-24
	Drawn By SL
	Scale

C1

OUTKAST DESIGNS, LLC