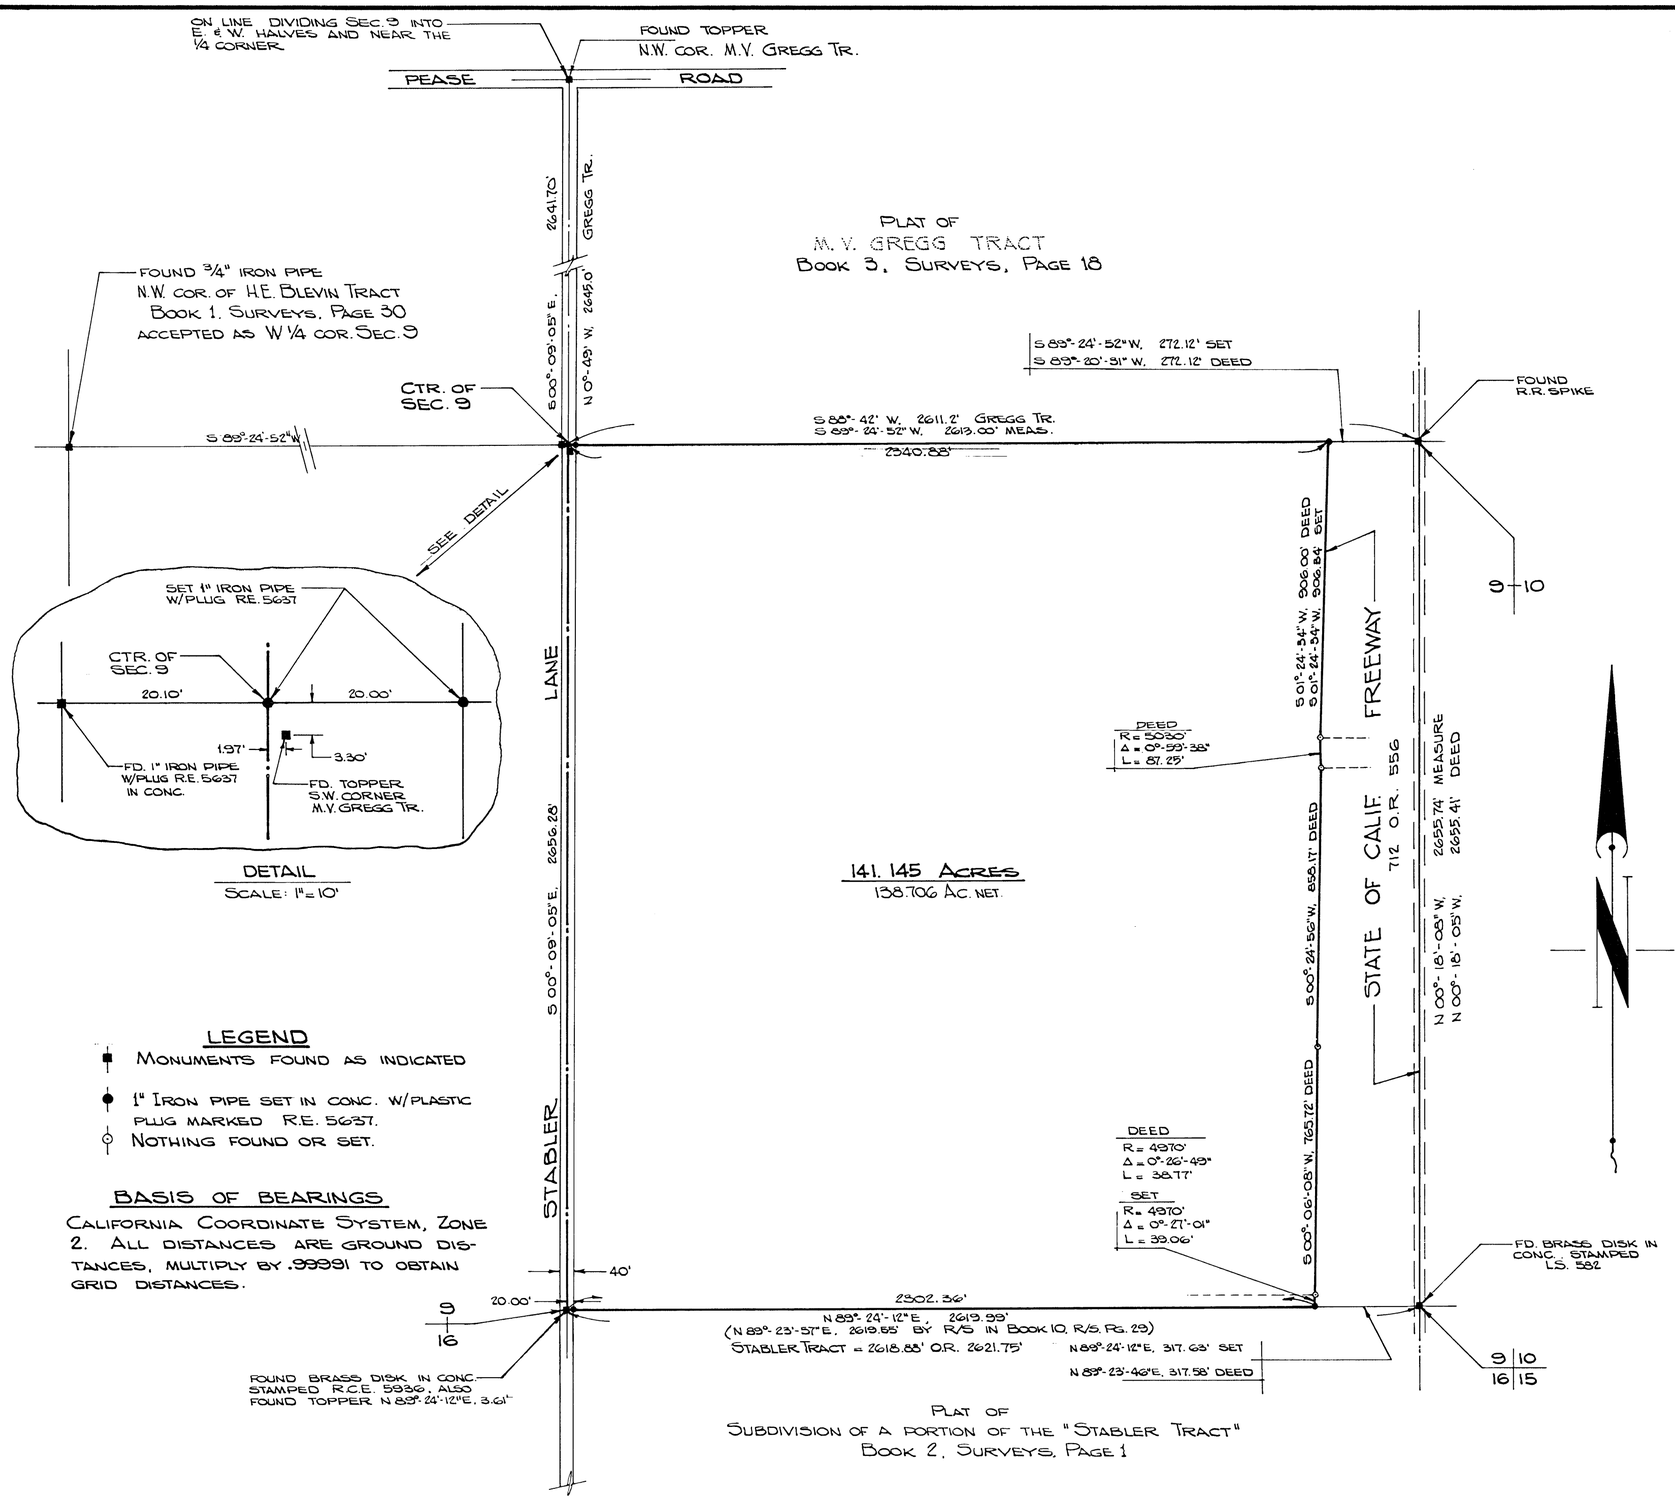

DETAIL
SCALE: 1" = 10'

LEGEND

- ■ MONUMENTS FOUND AS INDICATED
- ● 1" IRON PIPE SET IN CONC. W/PLASTIC PLUG MARKED R.E. 5637.
- ⌀ NOTHING FOUND OR SET.

BASIS OF BEARINGS

CALIFORNIA COORDINATE SYSTEM, ZONE 2. ALL DISTANCES ARE GROUND DISTANCES, MULTIPLY BY .99991 TO OBTAIN GRID DISTANCES.

SURVEYOR'S CERTIFICATE

THIS MAP CORRECTLY REPRESENTS A SURVEY MADE BY ME OR UNDER MY DIRECTION IN CONFORMANCE WITH THE REQUIREMENTS OF THE LAND SURVEYORS ACT AT THE REQUEST OF:

DEL MONTE CORPORATION

IN: JANUARY 1971.

B. J. Berndtson

B. T. BERNDTSON, R.E. 5637

REGISTERED PROFESSIONAL ENGINEER — B. T. BERADTSON — No. 5637 — STATE OF CALIFORNIA

COUNTY SURVEYOR'S CERTIFICATE

THIS MAP HAS BEEN EXAMINED FOR CONFORMANCE WITH THE REQUIREMENTS OF THE LAND SURVEYORS ACT. THIS 18TH DAY OF JANUARY 1971.

B.J. Berndtson

SUTTER COUNTY SURVEYOR.

RECORD OF SURVEY

OF THE SOUTHEAST QUARTER OF SEC. 9, T. 15N., R. 3E., M.D.M., IN SUTTER COUNTY, CALIFORNIA.

PREPARED BY:

VON GELDERN ENGINEERING CO.
YUBA CITY, CALIF.

IN

JANUARY 1971, #7077
SCALE: 1" = 300'

520

RECORDER'S CERTIFICATE

FILED THIS 20th DAY OF January 1971, AT 3:10 P M., IN BOOK 10 OF RECORDS OF SURVEYS PAGE 40, AT THE REQUEST OF: DEL MONTE CORPORATION

GERALDINE HALL — SUTTER COUNTY RECORDER

BY: Bette Bell — BETTE BELL, DEPUTY

FEE $ 5.00

RECORDING NO. 520

SHEET 1 OF 1